MAGNETIC DECLINATION 12-97
5°49'42" W
ANNUAL CHANGE
3'1.55" W

0 200 400 800
SCALE IN FEET

LEGEND

EXISTING	FUTURE	ITEM
		Airport Property Line
P	P	Utility Pole Line
XX	XX	Security Fence
		Airfield Pavement
		Non - Airfield Pavement
		Pavement to be removed
		Buildings
		Residential Buildings
		Buildings To Be Removed
		Railroad
		Windcone
		Airport Reference Point
		NAVAIDS
		Rotating Beacon El. 938.6
		Wooded Area
		Helipad
RSA	RSA	RSA
OFA	OFA	OFA
		Avigation Easment
		Equipment Critical Area
		Runway Centerline

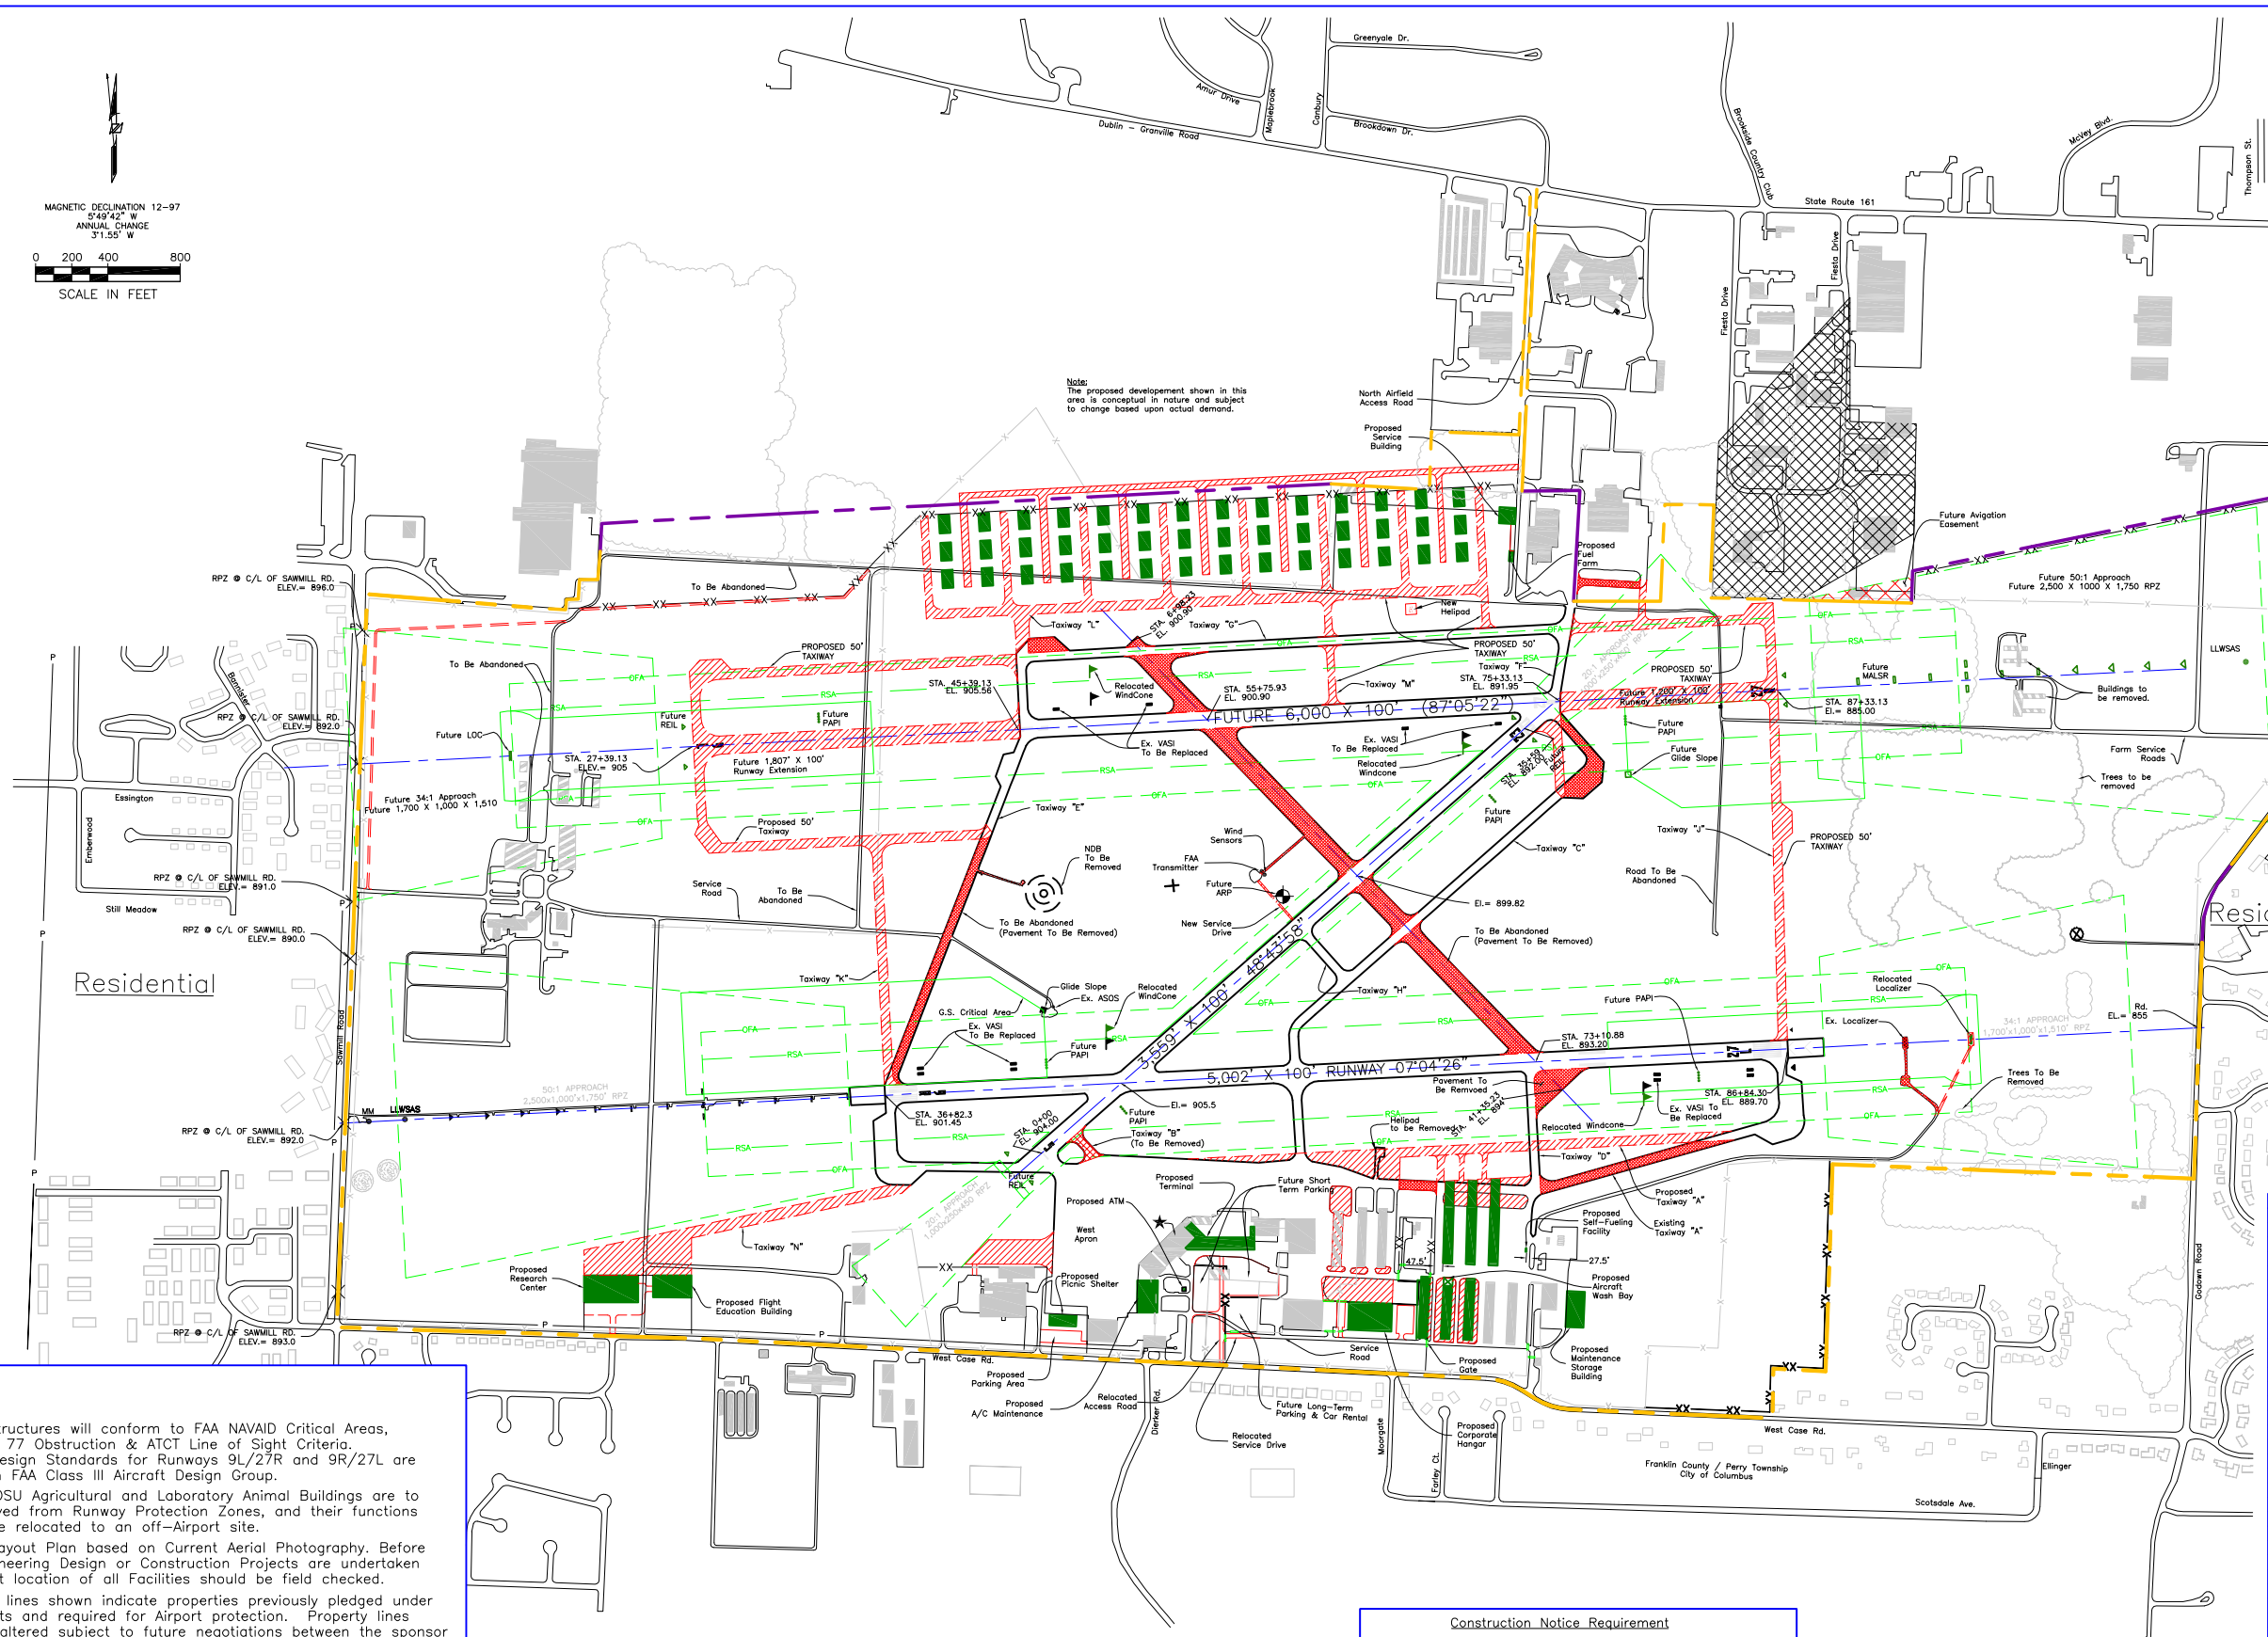
Greenyale Dr.
Armor Drive
Dublin - Granville Road
Magnetic Dr.
Cadbury
Brookdown Dr.
Brookside Country Club
State Route 161
Motey Blvd.
Thompson St.
Fiesta Drive
Fiesta Drive
Note:
The proposed developement shown in this area is conceptual in nature and subject to change based upon actual demand.
North Airfield Access Road
Proposed Service Building
Proposed Fuel Farm
Future Avigation Easement
Future 50:1 Approach
Future 2,500 X 1000 X 1,750 RPZ
City of Worthington
Chesapeake & Ohio Railroad
Beechview
RPZ @ C/L OF SAWMILL RD. ELEV.= 896.0
To Be Abandoned
PROPOSED 50' TAXIWAY
Taxiway "L"
Taxiway "O"
New Helipad
Taxiway "M"
PROPOSED 50' TAXIWAY
Future 1,807' X 100' Runway Extension
Future 6,000 X 100' (87°05'22")
Future 5,002' X 100' RUNWAY 07-04'26"
Future 5,559' X 100' 49°42'55"
Future MALSR
LLWSAS
Future OM 5 Mi.
Buildings to be removed.
Farm Service Roads
Trees to be removed
Future LOC
Future REIL
Future PAPI
Relocated WindCone
Ex. VASI To Be Replaced
Future 1,807' X 100' Runway Extension
Future 34:1 Approach
Future 1,700 X 1,000 X 1,510
Proposed 50' Taxiway
Taxiway "E"
Wind Sensors
FAA Transmitter
NDB To Be Removed
Future ARP
New Service Drive
To Be Abandoned (Pavement To Be Removed)
Service Road
Taxiway "C"
Future Glide Slope
Taxiway "J"
Road To Be Abandoned
Taxiway "K"
Glide Slope
Ex. ASOS
G.S. Critical Area
Taxiway "H"
Future PAPI
Relocated Localizer
Ex. Localizer
Trees To Be Removed
Residential
Residential
Sawmill Road
Essington
Still Meadow
Embrewood
Bonsaker
LLWSAS
50:1 APPROACH
2,500x1,000'x1,750' RPZ
34:1 APPROACH
1,700'x1,000'x1,510' RPZ
Telephone Road
Smallwood
Stony Creek
Lincoln Rd.
Rocky Hill
Sedgewick
Winstead
Godown Road
Taxiway "B"
Taxiway "A"
Existing Taxiway "A"
Proposed Self-Fueling Facility
Proposed Aircraft Wash Bay
Proposed Maintenance Storage Building
Proposed Gate
Proposed Corporate Hangar
Service Road
West Case Rd.
Franklin County / Perry Township City of Columbus
Scotsdale Ave.
Ellinger
Earley Ct.
Morningside
Dierker Rd.
Relocated Access Road
Relocated Service Drive
Future Long-Term Parking & Car Rental
Proposed A/C Maintenance
Proposed Parking Area
Proposed Research Center
Proposed Flight Education Building
Taxiway "N"
Proposed Picnic Shelter
West Apron
Proposed ATM
Proposed Terminal
Future Short Term Parking
Taxiway "P"
Future PAPI
Taxiway "B" (To Be Removed)
Helipad to be Removed
Pavement To Be Removed
Relocated WindCone
Ex. VASI To Be Replaced
Ex. ASOS
Future REIL
Future PAPI
Relocated WindCone
Ex. VASI To Be Replaced
Future PAPI
Future Glide Slope
Future PAPI
Future PAPI
Relocated WindCone
Ex. VASI To Be Replaced
Future PAPI
Future PAPI
Future PAPI